SECOND FLOOR PLAN
SCALE 1/4"=1'0

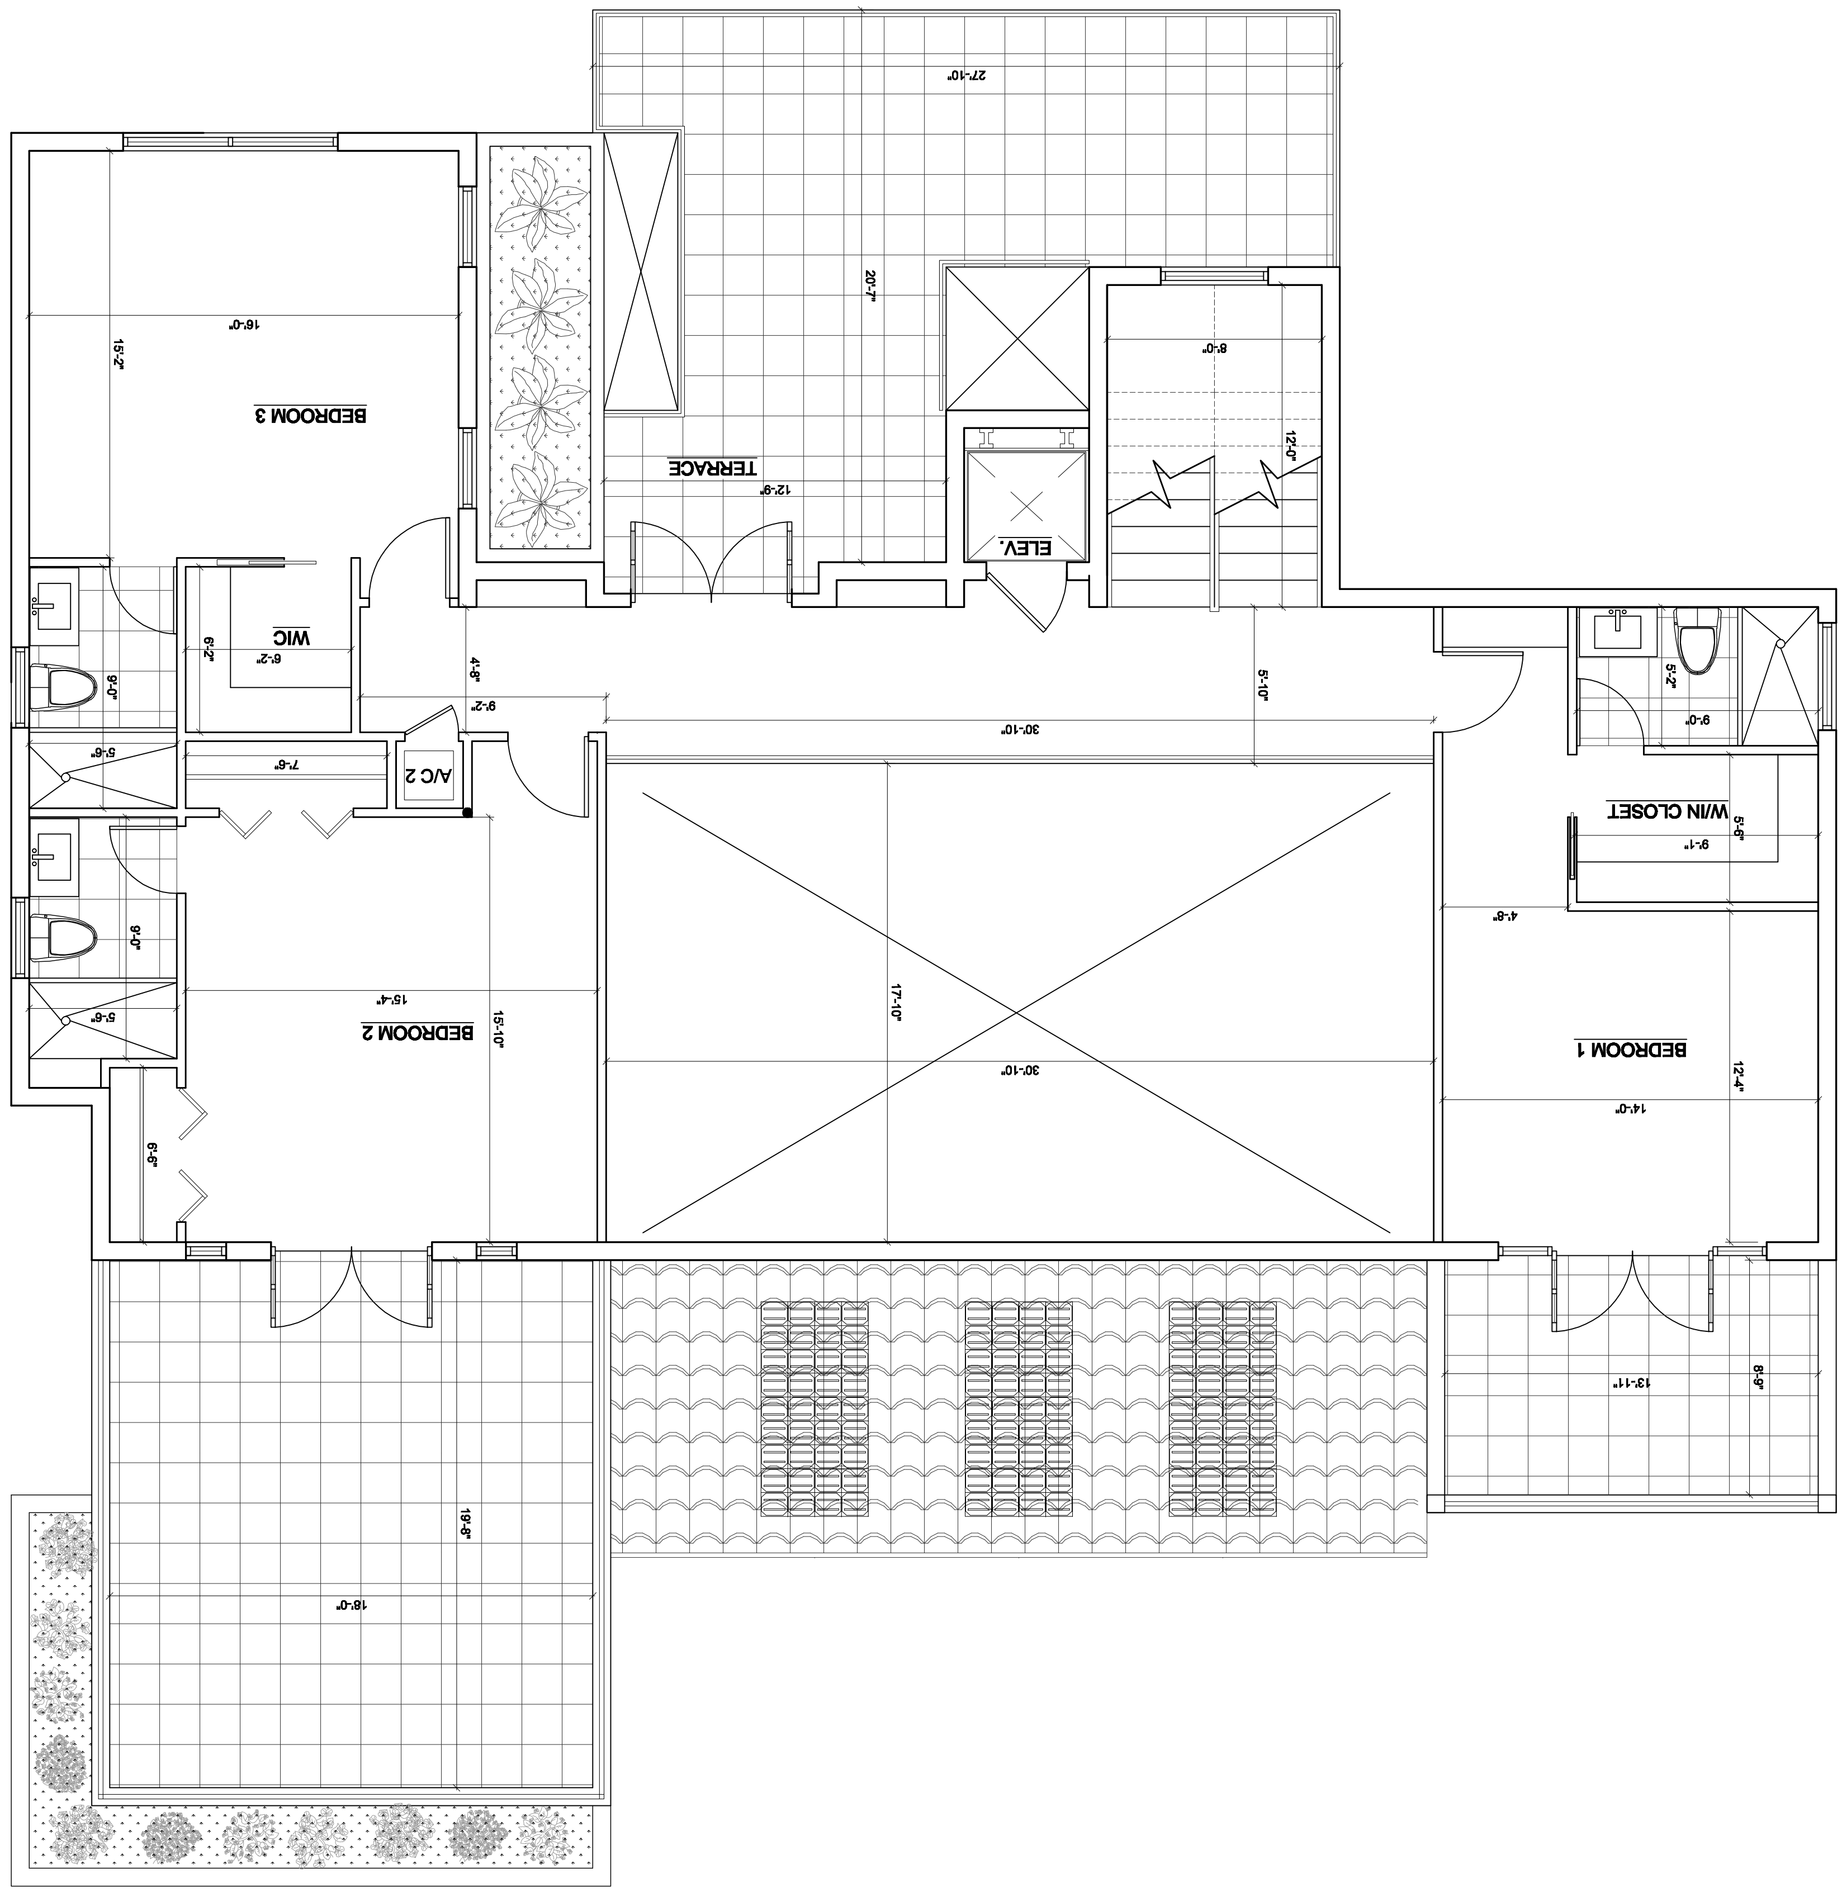

SECOND FLOOR AREAS	
A/C=	1,453 SQ.FT.
UNCOV. TERRACE=	244 SQ.FT.

CONSULTANT:

PAGE #: A-2

-

DATE: XX-XX-07

REVISIONS:

SCALE: NOTED

SPGR

JUAN J. ZUBILLAGA
REG. ARCHITECT
AR 14147

PROJECT:

"MEDINA RESIDENCE"

ARCHITECTURE
CERTIFICATION No. AA0000002

ZD
ZUBILLAGA DESIGN Inc.
3191 CORAL WAY, SUITE 201
MIAMI, FLORIDA, 33145
TEL. 305-443-8160